VIEW FROM ROUTE 28 DRIVING AWAY FROM OCEAN AVE

PROJECT NAME

Yarmouth Apartments

PROJECT ADDRESS

881 Route 28 Yarmouth, MA

CLIENT

Dakota Partners

ARCHITECT

DESIGN KHALSA

17 IVALOO STREET SUITE 400
SOMERVILLE, MA 02143
TELEPHONE: 617-591-8682 FAX: 617-591-2086

CONSULTANTS:

COPYRIGHT KDI © 2015
THESE DRAWINGS ARE NOW AND DO REMAIN THE SOLE PROPERTY OF KHALSA DESIGN INC. USE OF THESE PLANS OR ANY FORM OF REPRODUCTION OF THIS DESIGN IN WHOLE OR IN PART WITHOUT EXPRESS WRITTEN CONSENT IS PROHIBITED AND SHALL RESULT IN THE FULLEST EXTENT OF PROSECUTION UNDER LAW

REGISTRATION

REGISTERED ARCHITECT
MUSHAN KHALSA
No. 6012
CAMBRIDGE
MA
COMMONWEALTH OF MASSACHUSETTS

Project number	16012
Date	10-17-2016
Drawn by	wc
Checked by	jsk
Scale	

REVISIONS

No.	Description	Date

Route 28 Rendering

R

Yarmouth Apartments

G:\16\16012_Dakota_Yarmouth\03 Drawings\00_ARCH_SD_DD\Dakota Yarmouth 9.16.16.rvt

10/19/2016 3:03:50 PM

VIEW FROM ROUTE 28 DRIVING AWAY FROM OCEAN AVE

PROJECT NAME

Yarmouth Apartments

PROJECT ADDRESS

881 Route 28 Yarmouth, MA

CLIENT

Dakota Partners

ARCHITECT

DESIGN KHALSA

17 IVALOO STREET SUITE 400
SOMERVILLE, MA 02143
TELEPHONE: 617-591-8682 FAX: 617-591-2086

CONSULTANTS:

COPYRIGHT KDI © 2015
THESE DRAWINGS ARE NOW AND DO REMAIN THE SOLE PROPERTY OF KHALSA DESIGN INC. USE OF THESE PLANS OR ANY FORM OF REPRODUCTION OF THIS DESIGN IN WHOLE OR IN PART WITHOUT EXPRESS WRITTEN CONSENT IS PROHIBITED AND SHALL RESULT IN THE FULLEST EXTENT OF PROSECUTION UNDER LAW

REGISTRATION

REGISTERED ARCHITECT
MUSHEH KHALSA
No. 6012
CAMBRIDGE
MA
COMMONWEALTH OF MASSACHUSETTS

Project number	16012
Date	10-11-2016
Drawn by	Author
Checked by	Checker
Scale	

REVISIONS

No.	Description	Date

Route 28 Rendering

R-1

Yarmouth Apartments

G:\16\16012_Dakota_Yarmouth\03 Drawings\00_ARCH_SD_DD\Dakota Yarmouth 9.16.16.rvt

10/7/2016 4:39:14 PM

VIEW FROM ROUTE 28 DRIVING FROM LAUNDRY CENTER OF CAPE COD

PROJECT NAME

Yarmouth Apartments

PROJECT ADDRESS

881 Route 28 Yarmouth, MA

CLIENT

Dakota Partners

ARCHITECT

DESIGN KHALSA

17 IVALOO STREET SUITE 400
SOMERVILLE, MA 02143
TELEPHONE: 617-591-8682 FAX: 617-591-2086

CONSULTANTS:

COPYRIGHT KDI © 2015
THESE DRAWINGS ARE NOW AND DO REMAIN THE SOLE PROPERTY OF KHALSA DESIGN INC. USE OF THESE PLANS OR ANY FORM OF REPRODUCTION OF THIS DESIGN IN WHOLE OR IN PART WITHOUT EXPRESS WRITTEN CONSENT IS PROHIBITED AND SHALL RESULT IN THE FULLEST EXTENT OF PROSECUTION UNDER LAW

REGISTRATION

REGISTERED ARCHITECT
MU SINGH KHALSA
No. 6512
CAMBRIDGE
MA
COMMONWEALTH OF MASSACHUSETTS

Project number	16012
Date	10-11-2016
Drawn by	Author
Checked by	Checker
Scale	

REVISIONS

No.	Description	Date

Route 28 Rendering

R-2

Yarmouth Apartments

G:\16\16012_Dakota_Yarmouth\03 Drawings\00_ARCH_SD_DD\Dakota Yarmouth 9.16.16.rvt

10/7/2016 4:39:23 PM

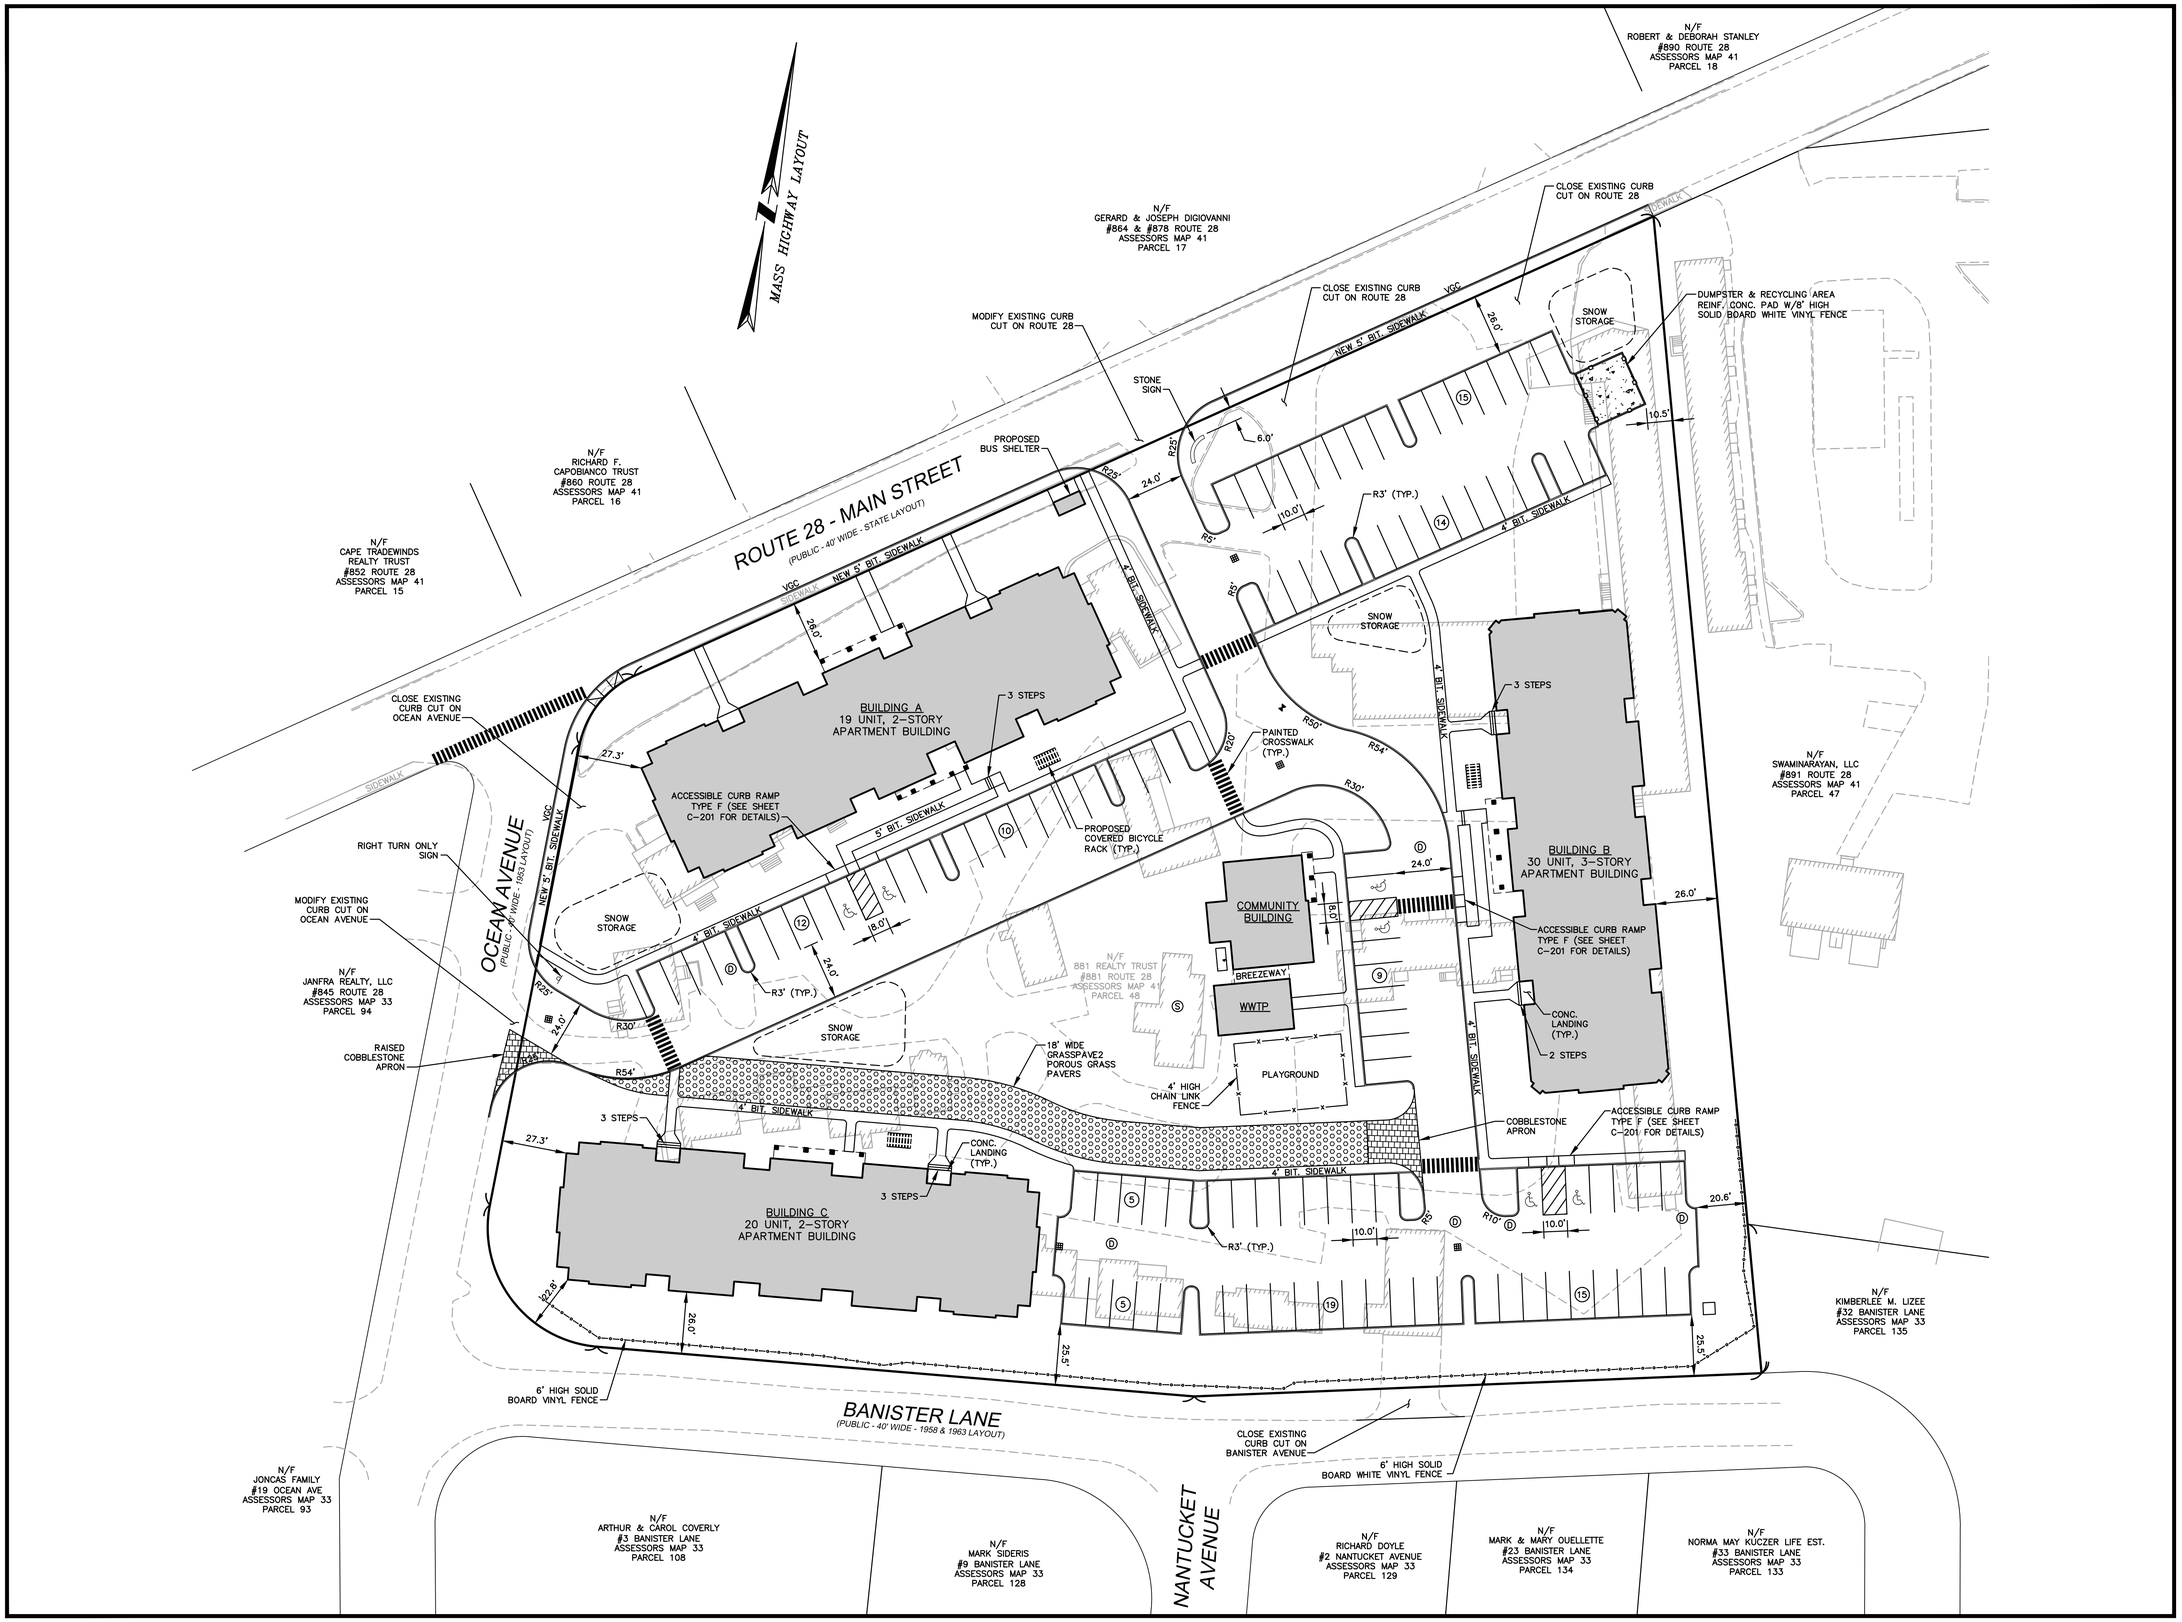

BRIAN G. YERGATIAN
PROFESSIONAL ENGINEER

DATE

CAVALIER MOTOR LODGE REDEVELOPMENT

881 ROUTE 28

IN

SOUTH YARMOUTH
MASSACHUSETTS
(BARNSTABLE COUNTY)

LAYOUT & MATERIALS PLAN

NOVEMBER 11, 2016

REVISIONS:

NO.	DATE	DESC.
1	1/18/17	PER SITE PLAN REVIEW
2	2/1/17	OCEAN AVE EGRESS

ISSUED FOR PERMITTING NOT FOR CONSTRUCTION

PREPARED FOR:
DAKOTA PARTNERS, INC.
1264 MAIN STREET
WALTHAM, MA 02451
(781) 899-4002

BSC GROUP
349 Route 28, Unit D
W. Yarmouth, Massachusetts
02673
508 778 8919

© 2017 BSC Group, Inc.

SCALE: 1" = 30'
0 15 30 60 FEET

FILE: 4981802-SP.dwg
DWG. NO: 6234-05
JOB. NO: 49818.02
SHEET C-100